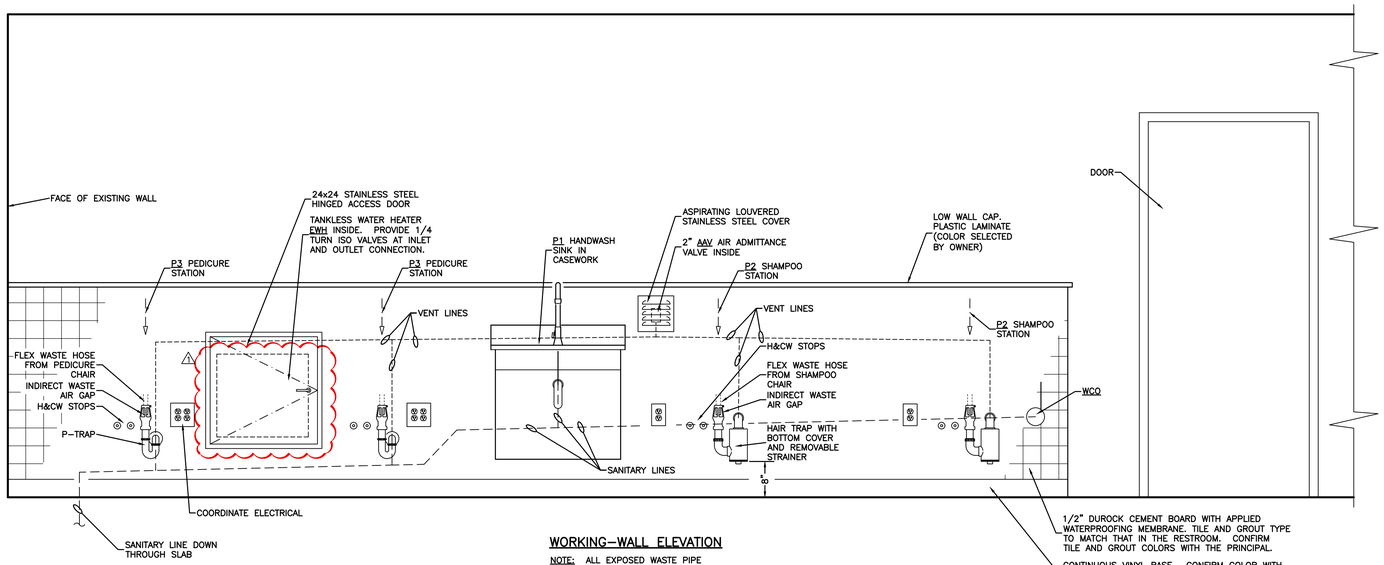

WORKING–WALL ELEVATION

NOTE: ALL EXPOSED WASTE PIPE SHALL BE CHROME PLATED BRASS.

WORKING–WALL DETAILS
SCALE: 3/4=1'–0"

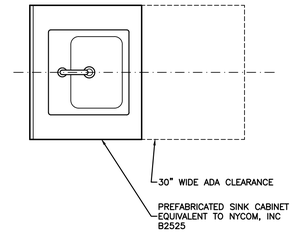

HANDSINK PLAN

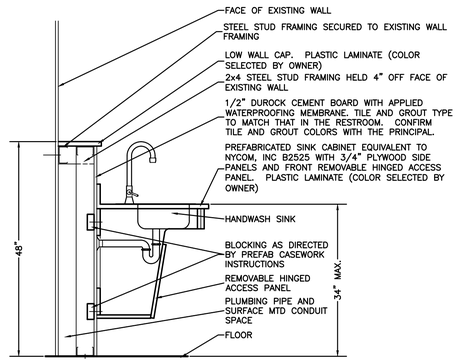

WORKING–WALL SECTION

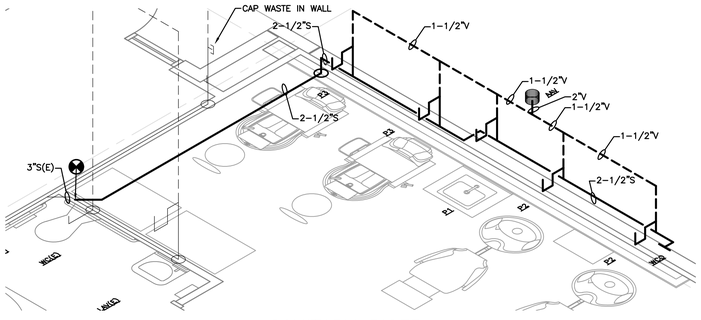

SANITARY RISER
NOT TO SCALE

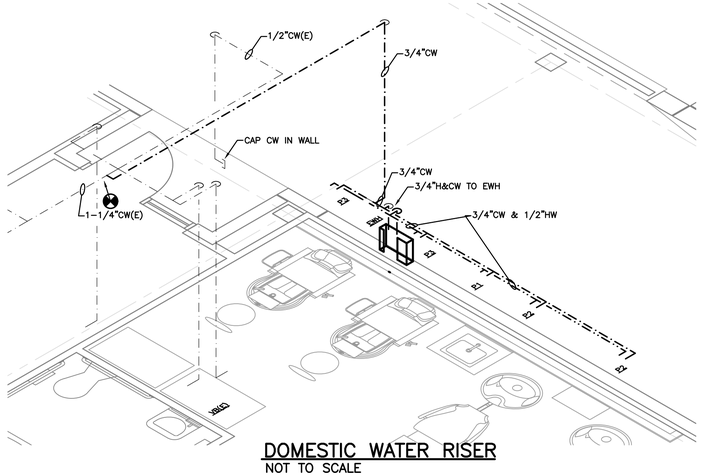

DOMESTIC WATER RISER
NOT TO SCALE

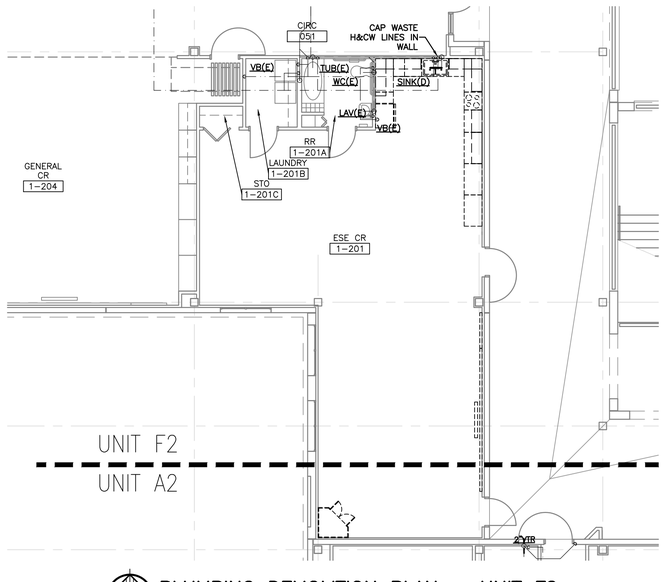

PLUMBING DEMOLITION PLAN – UNIT F2
SCALE: 1/8"=1'–0"

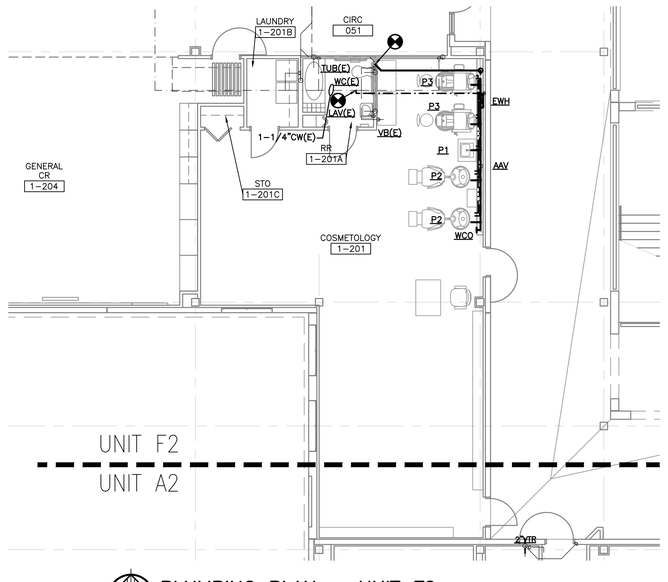

PLUMBING PLAN – UNIT F2
SCALE: 1/8"=1'–0"

REVISIONS	DATE
REVISION	05/09/22

Coral Shores High School
Cosmetology Alterations

Monroe County School District
241 Trumbo Road , Key West, Florida 33040

BUILDING BRIDGES TO SUCCESS

AREA F2 2ND FLR PLUMBING PLANS, DETAILS, AND RISERS

AGI
Anston-Greenlees, Inc.
Mechanical & Electrical Consulting Engineers
1315 West Hatcher Avenue, Tampa, FL 33612 Tel:(813)963-3939
Fax:(813)963-3940 Email: AGI@Anston-Greenlees.com
Florida Engineering Business Number 0093

DRAWN	CWR
CHECKED	SRF
DATE	04.18.2022
SCALE	AS NOTED
JOB NO.	21027
DRAWING NO.	P1.1

STEPHEN R. FORKNER, P.E. 80532
TO THE BEST OF MY KNOWLEDGE, THESE DRAWINGS AND THE PROJECT MANUAL ARE COMPLETE AND COMPLY WITH THE 2020 FLORIDA BUILDING CODE

Drawing File: I:\21xxx\21027.001\21027Plx.dwg P11
Plotted by: chris May 05, 2022 - 4:48pm